


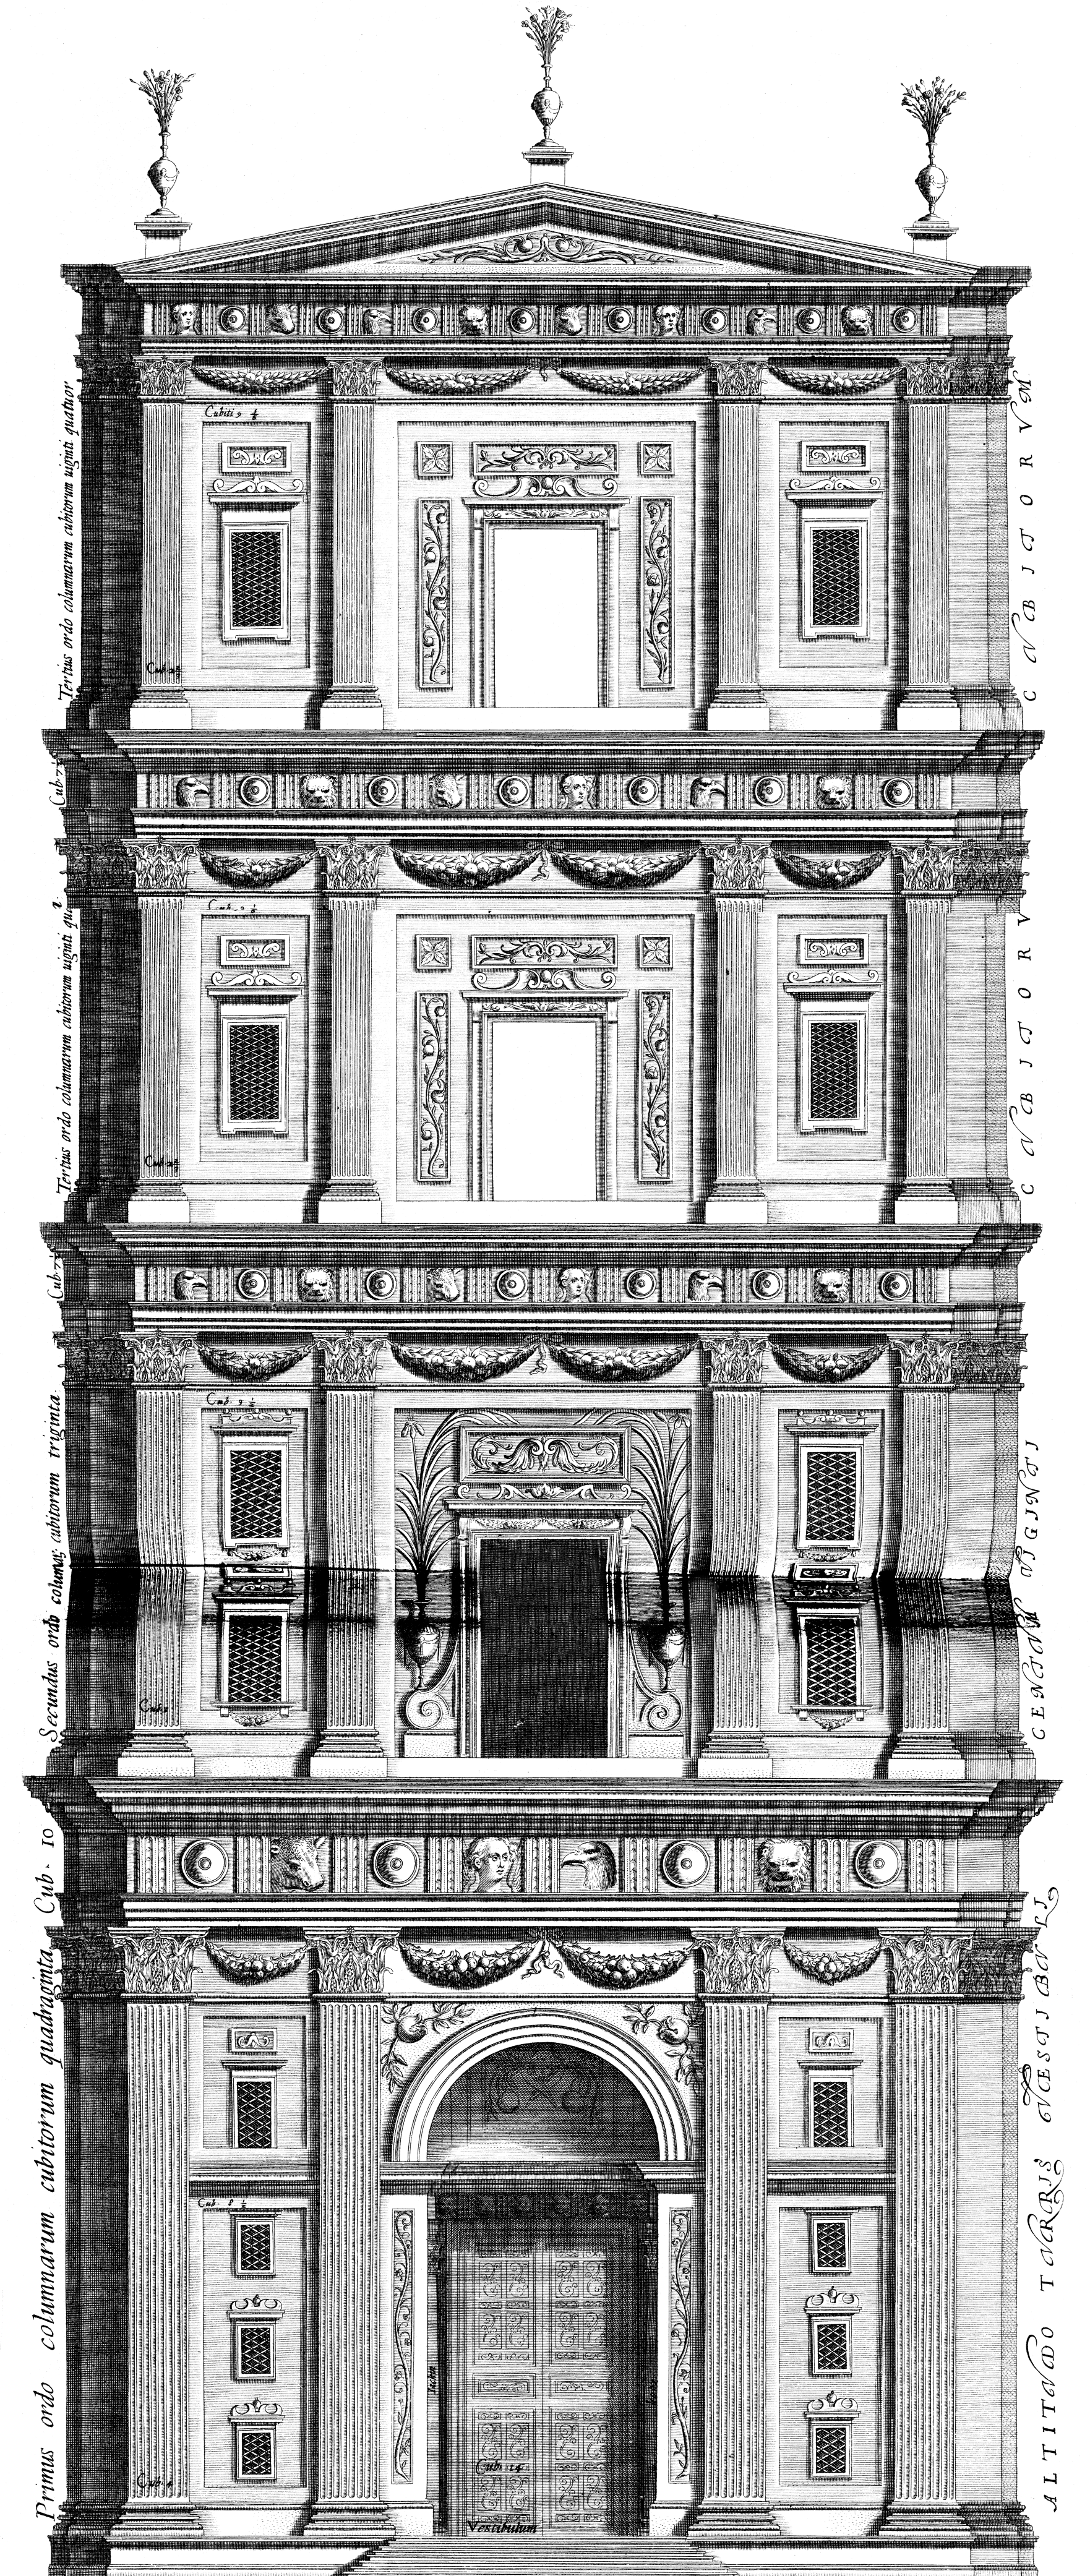

ORIENTALIS FACIES VESTIBULI SANCTUARI ET TURRIS SUPERSTRUCTAE